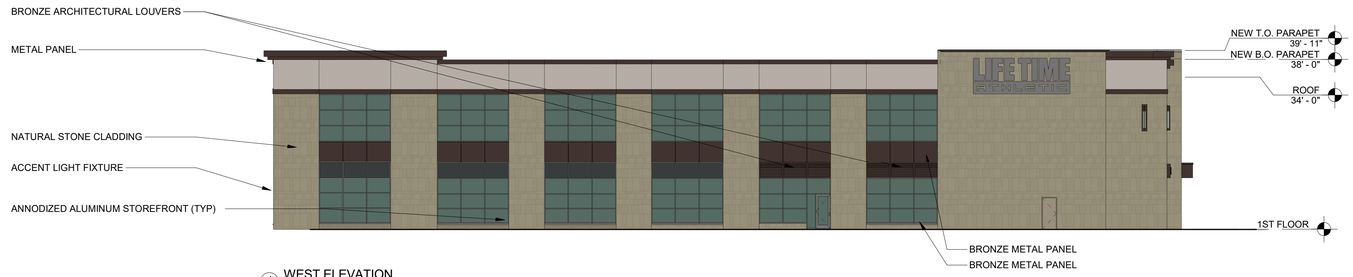

4 WEST ELEVATION
1/16" = 1'-0"

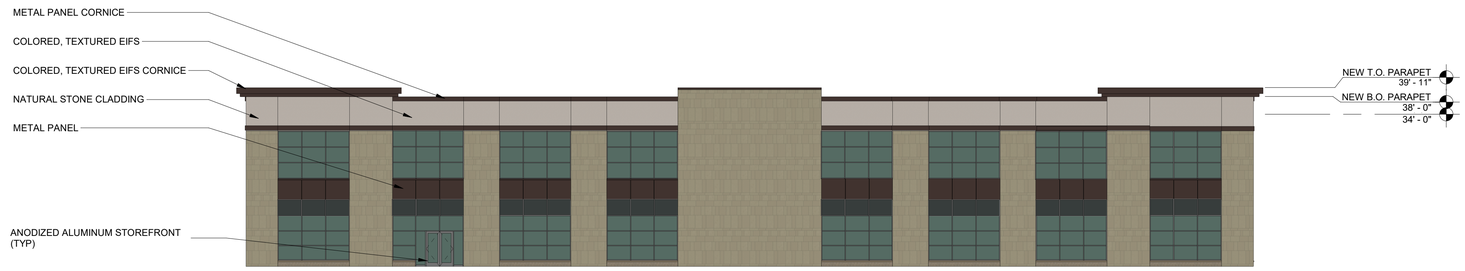

3 NORTH ELEVATION
1/16" = 1'-0"

2 EAST ELEVATION
1/16" = 1'-0"

1 SOUTH ELEVATION
1/16" = 1'-0"

LAKE ZURICH, IL

CONCEPTUAL EXTERIOR ELEVATIONS

02/19/18